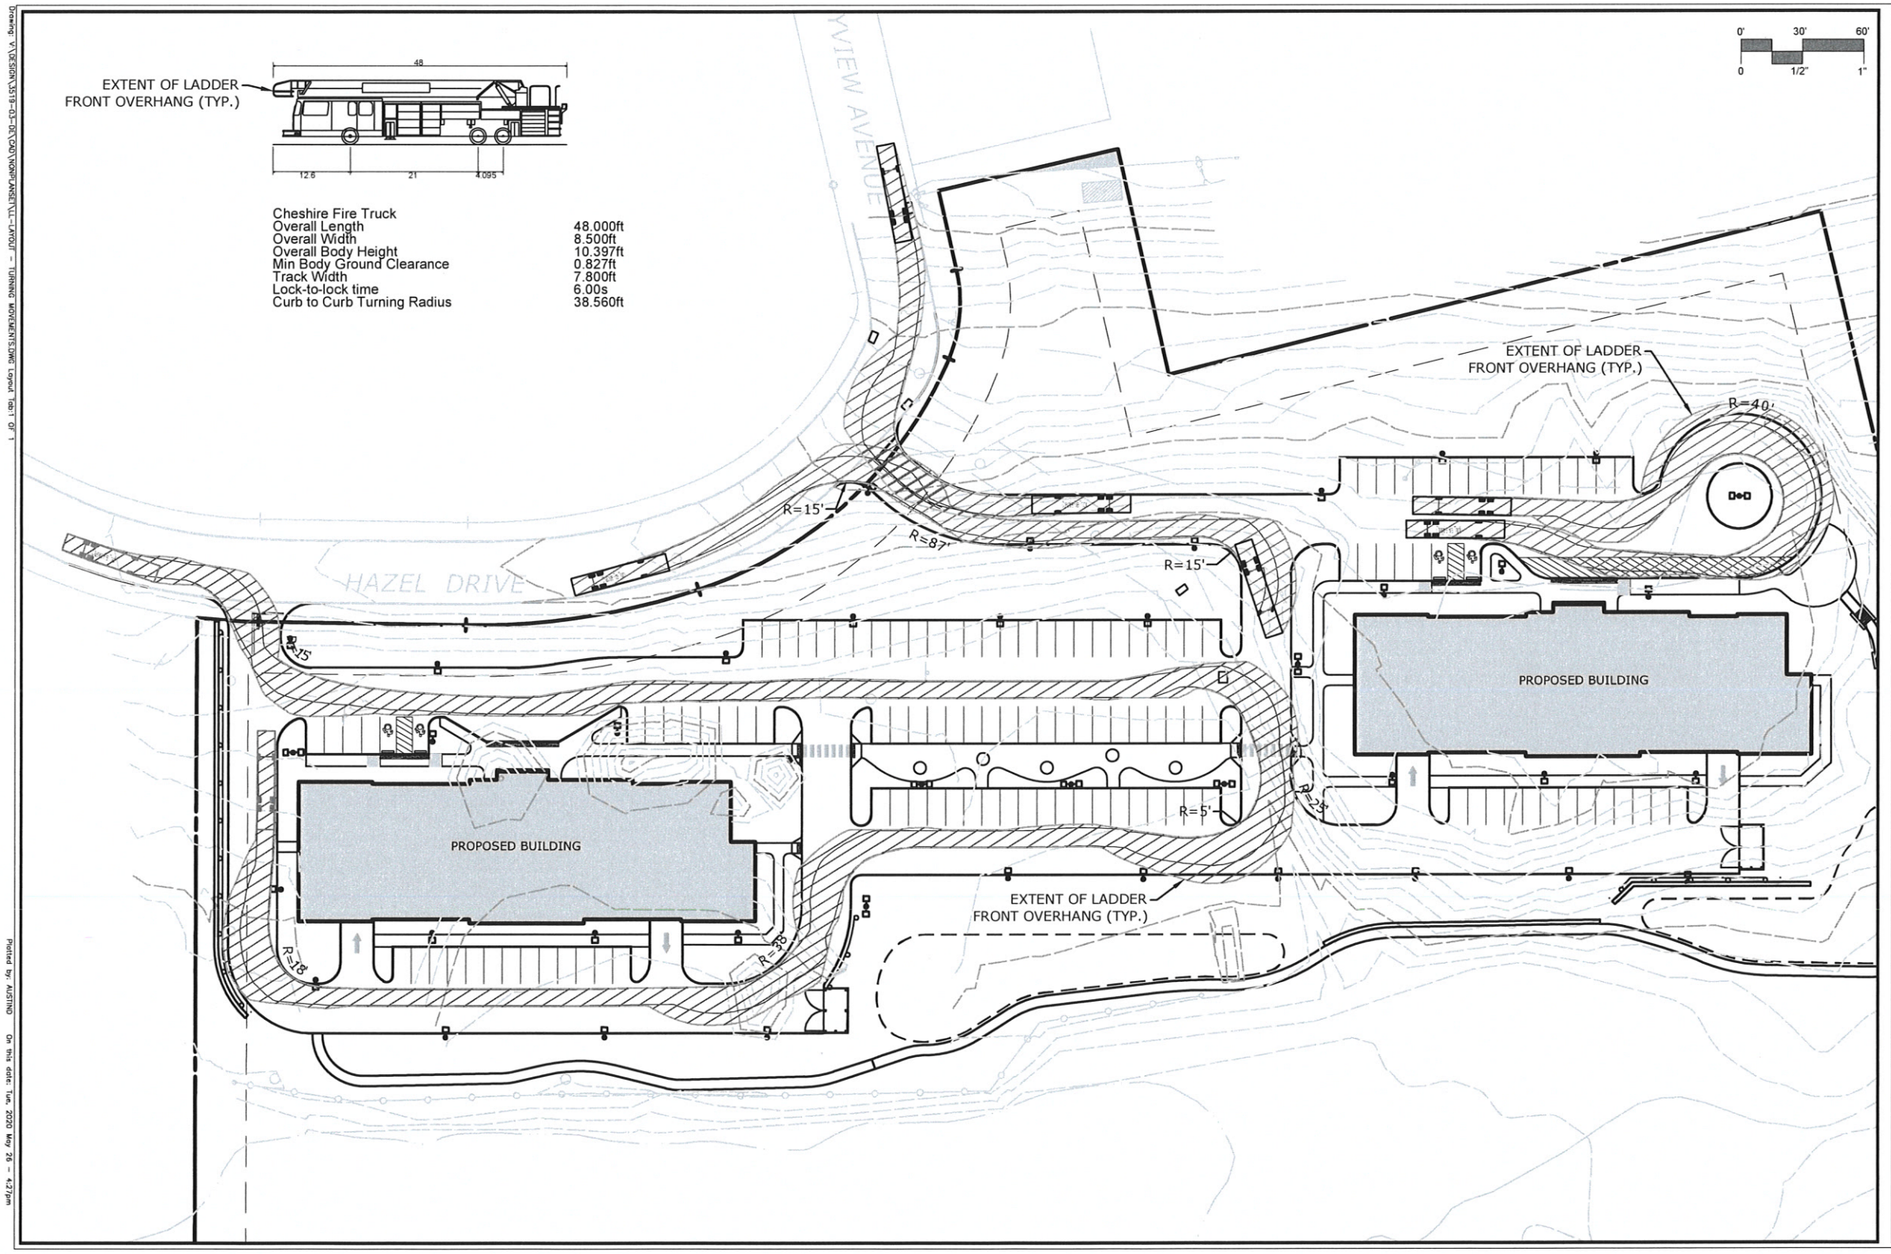

MILONE & MACBROOM
99 REALTY DRIVE
CHESHIRE, CT 06410
203.271.1773
WWW.MMINC.COM

REVISIONS

VEHICLE TRACKING TOWN OF CHESHIRE LADDER TRUCK

LAKESIDE OF CHESHIRE
RESIDENTIAL HOUSING
50 HAZEL DRIVE
CHESHIRE, CONNECTICUT

DESIGNED	DRAWN	CHECKED
--	ACD	RJM

SCALE 1"=60'

DATE MAY 26, 2020

PROJECT NO. 3519-03

SHEET NO. 1 OF 1

Copyright Milone & MacBroom, Inc - 2020

Drawing: V:\DESIGN\3519-03-DE\CAD\NONPLANSET\LL-LAYOUT - TURNING MOVEMENTS.DWG Layout: Tab 1 of 1

Plotted by: AUSTIND On this date: Tue, 2020 May 26 - 4:27pm

RECEIVED
Town of Ch
JUL 24 2020
Planning Dept